FilmL.A., Inc.
6255 W Sunset Blvd, 12th Floor
Hollywood, CA 90028
t: (213)977-8600 - f: (213)977-8601
www.filmla.com

Summary Information

Permit No: F00156864-C **Type of Permit:** FILMING **Release Date:** 10/03/2019

Production Company	WOODRIDGE PRODUCTIONS INC
Insured Company Name	WOODRIDGE PRODUCTIONS INC
Contact Phone No. 1	310-244-1900
Contact Phone No. 2	818-989-1139
Fax	818-989-1164
Address	14533 GAULT ST VAN NUYS, California 91405
Production Title	PARTY OF 5
Type of Production	TV Drama

Producer	MARIA MELOGRANE
Director	ALONSO ALVAREZ BARREDA
1st AD	LINDA MONTANTI
Production Manager	PATRICIA CHAPMAN
FilmL.A. Coordinator	Francisco Nunez
Location Manager	CARLYN COUCH
Primary Phone	Mobile - 917-474-1207
Secondary Phone	
Location Assistant	CLAY DODDER
Primary Phone	Mobile - 310-729-0665
Secondary Phone	

Fees

FILMLA NON-REFUNDABLE FILM PERMIT RIDER FEE	$111.00
LA CITY DWP ELECTRICAL SAFETY OBSERVER	$70.00

Total Permit Fee $181.00

Number of Locations 1

NOT A PERMIT

FilmL.A., Inc.
6255 W Sunset Blvd, 12th Floor
Hollywood, CA 90028
t: (213)977-8600 - f: (213)977-8601
www.filmla.com

Summary Information

Location

Permit Number F00156864-C
Production Company WOODRIDGE PRODUCTIONS INC
Insured Company WOODRIDGE PRODUCTIONS INC
Production Title PARTY OF 5

Location Manager CARLYN COUCH
Primary Phone Mobile - 917-474-1207
Secondary Phone

Location Address 18815 Wells Dr, Los Angeles, CA, 91356

Location Type Private Residence

Film Dates 10/3/2019 - 10/3/2019 07:00 - 22:00 1 day

Strike Dates 10/3/2019 - 10/3/2019 22:00 - 23:00

Open or Closed to the Public Closed

Generic Conditions **THE CONSUMPTION OF ALCOHOLIC BEVERAGES AND THE USE OF DRUGS, INCLUDING MARIJUANA, ON LOCATION BY ANY CAST, CREW, OR INVITED GUESTS IS STRICTLY PROHIBITED.**
*Certain service and personnel fees required by jurisdictional agencies are not collected by FilmL.A. Any such fees must be paid directly to the appropriate agency, and a separate invoice will be provided to the permittee.
*LA CITY AND/OR LA COUNTY FIRE CHECKLIST ATTACHED TO FINAL PERMIT. THE PERMITTEE IS RESPONSIBLE FOR COMPLETING CHECKLIST PRIOR TO FILMING ACTIVITY AT THIS LOCATION. NON COMPLIANCE MAY RESULT IN ASSIGNMENT OF A FIRE OFFICER.
All travel lanes and bike lanes shall be closed per the WATCH manual.
Community Survey Obtained
Must Maintain 5' Clearance on Sidewalks/Walkways
Must maintain local/emergency access
No cast or crew parking on area streets
No interference with merchant activity.
No Parking in handicap spaces at anytime.
No stopping and setting up in residential areas before 7am or after 10pm without prior approval
No stopping or setting up in front of merchants or residents without prior approval
Number of uniformed officers listed on the permit is a minimum requirement. Permittee remains responsible for deploying a sufficient number of uniformed officers to provide traffic and crowd control to ensure the safety of the film crew and the public.
Traffic control must be done in accordance w/MUTCD
Traffic Officers Required

Please see attached document Wells Dr (closure) btwn Yolanda Ave - Geyser Ave - Party of Five 4p-10p.pdf

Equipment on Location

Type	Quantity
5 or 10 ton trucks	4
5 Ton Truck	3
Cast/Crew vehicles	100
Catering Truck	1
Cube Trucks	5
Generator	1
Honey Wagons	1
Motor Homes	1
Picture vehicles	1

Personnel on Location

Type	Quantity
Cast	2
Crew	100
Extras	10
Off-Duty/Retired LAPD Officer(s)	2
Spot Check	1

NOT A PERMIT

FilmL.A., Inc.
6255 W Sunset Blvd, 12th Floor
Hollywood, CA 90028
t: (213)977-8600 - f: (213)977-8601
www.filmla.com

Summary Information — Location

Permit Number F00156864-C
Production Company WOODRIDGE PRODUCTIONS INC
Insured Company WOODRIDGE PRODUCTIONS INC
Production Title PARTY OF 5

Location Manager CARLYN COUCH
Primary Phone Mobile - 917-474-1207
Secondary Phone

Stakebed Trucks	2
Trailers	5
Vans	4

Filming Activities Camera on sticks; Drive ups & away; Equipment on sidewalk, in curb lane & across street; Exterior Dialogue; Exterior establishing shots; Interior and exterior dialogue; Intermittent pedestrian control; Intermittent traffic control - 2 minutes standard;

Jurisdiction **Political:** Los Angeles City - Council District 03 **Police:** Los Angeles Police **Fire:** Los Angeles City Department

Thomas Guide **Page:** 560 **Grid:** H3

Approvals LOS ANGELES CITY DEPARTMENT OF WATER & POWER Tracey Yasunaga

Coordinator Note TWO OFFICERS REQUIRED (ONE STATIONED AT EACH END OF THE POSTING) FOR ANY POSTING ON WELLS DR. OFFICERS REQUIRED FOR THE DURATION OF TIMES THAT TRUCKS ARE PRESENT, EVENT IF PRODUCTION IS NOT WORKING AT THE TIME, DUE TO PROXIMITY TO SCHOOLS AND HIGH TRAFFIC.

Coordinator Note RIDER A RELEASES LOCATION.

Coordinator Note RIDER C ADDS STRIKE HOUR.

Coordinator Note RIDER C ALSO COLLECTS FOR ADDITIONAL LADWP FEES FOR PARCEL LOT USAGE AT CANOGA / PARTHENIA.

Parking

Base Camp Location Type : Other Location — DWP Parcel at North-West corner of Crebs Ave & Linnett St (APN 2161-003-907), Tarzana, CA, 91356

Crew Parking Location Type : Other Location — DWP Parcel at North-West corner of Crebs Ave & Linnett St (APN 2161-003-907), Tarzana, CA, 91356

Parking Notes
ADDITIONAL CREW PARKING / BASE CAMP AT:

10/3
DWP PARCEL LOT AT CANOGA AND PARTHENIA, LOS ANGELES, CA 91304

NOT A PERMIT

Permit #EQ0156864-C

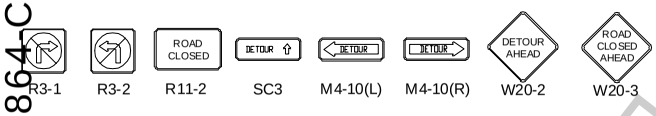

TRAFFIC SIGNAL

TRAFFIC CONE

TYPE I W/ SIGN

HIGH LEVEL WARNING DEVICE

ALL TRAFFIC CONTROL WILL BE INSTALLED TO MEET OR EXCEED THE LATEST CA-MUTCD MINIMUM REQUIREMENTS

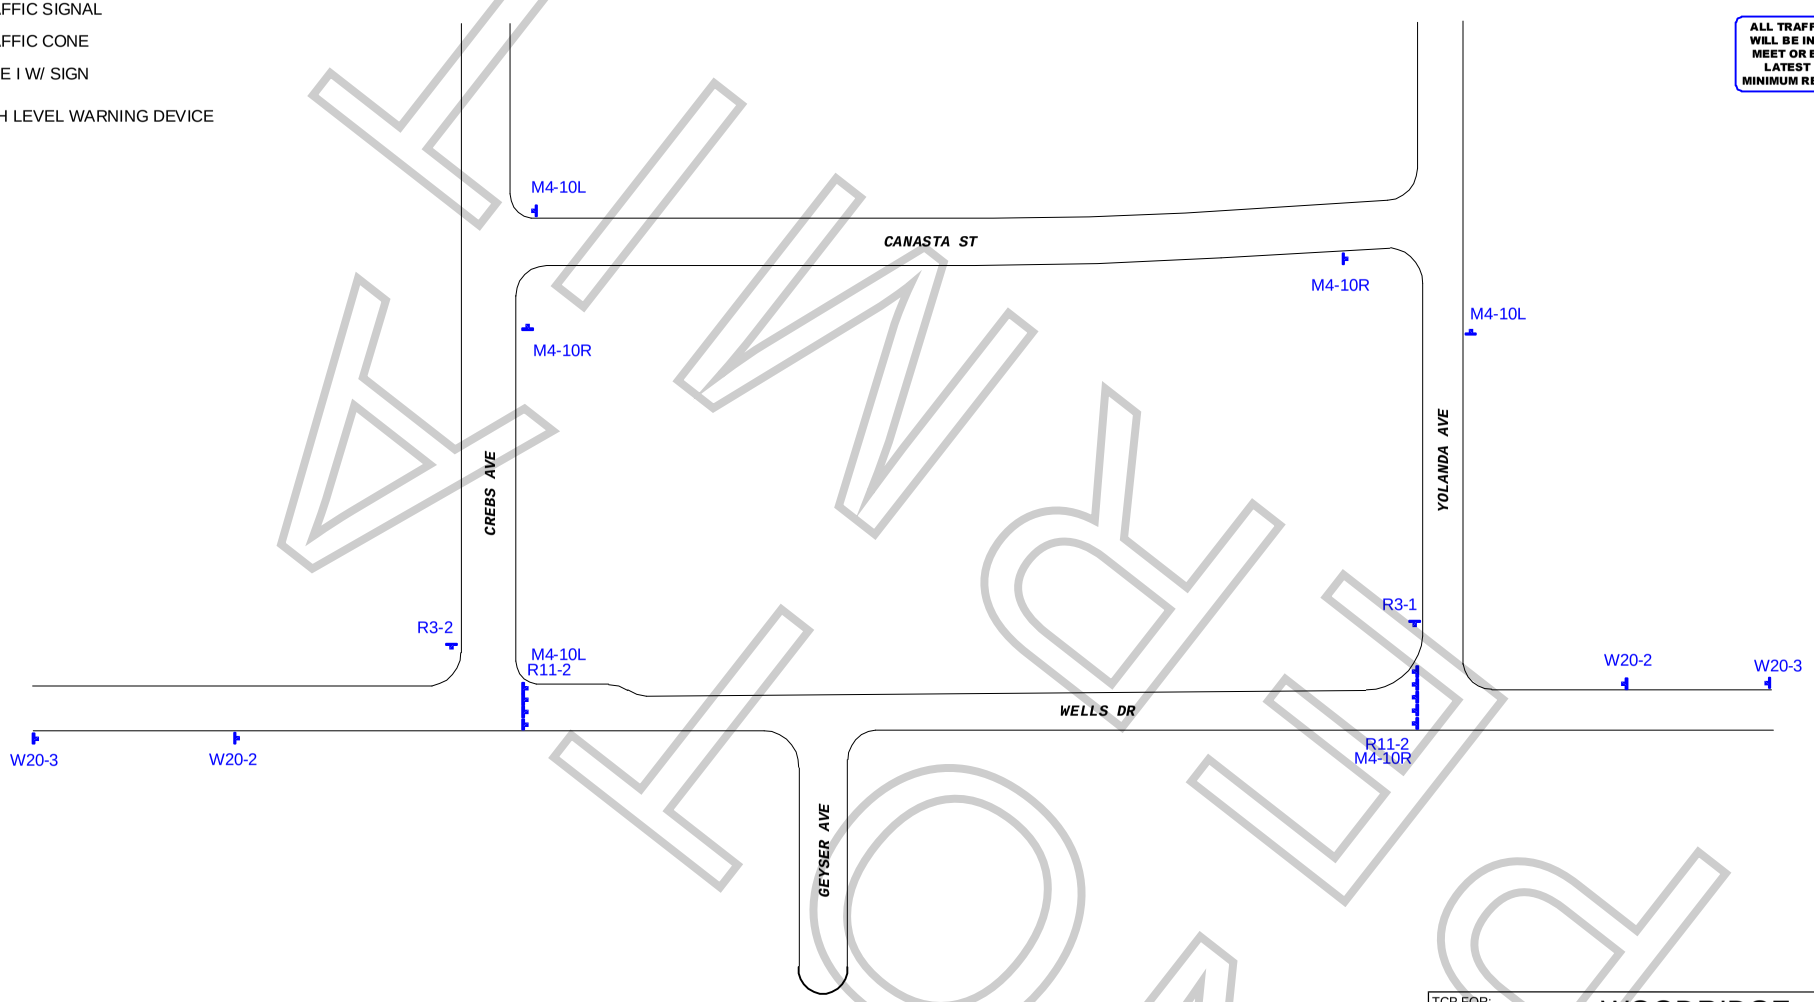

FINAL PLAN

WORK ZONE TRAFFIC CONTROL PLAN
GENERAL NOTES

1. DATE/TIME: 10-3-19 FROM 16:00 HOURS TO 22:00 HOURS.

2. ALL SIGNING, STRIPING, AND TRAFFIC CONTROL DEVICES SHALL CONFORM TO THE (CURRENT) STATE OF CALIFORNIA DEPARTMENT OF TRANSPORTATION (CALTRANS) STANDARD PLANS AND STANDARD SPECIFICATIONS, CALIFORNIA MUTCD, AND ANY ADDENDUMS THERETO, AND AS SHOWN ON THESE PLANS, SYMBOLS AND ABBREVIATIONS USED ARE SHOWN ON CALTRANS STANDARD PLANS.
3. THERE WILL BE NO INTERFERENCE WITH TRAFFIC SIGNALS OR CROSSWALKS.
4. CONES WILL BE 28" MINIMUM HEIGHT AND HAVE REFLECTORIZED SLEEVES FOR NIGHT WORK.
5. POLICE WILL DIRECT TRAFFIC IF NECESSARY.

TCP FOR:	WOODRIDGE: "PARTY OF FIVE"
LOCATION:	FULL CLOSURE - WELLS DR YOLANDA AVE TOCREBS AVE TARZANA, CALIFORNIA
CONTACT:	DENISE WHEELER OFFICE# 818-347-9929 CC PH# 917-474-1207
	JCL TRAFFIC SERVICES **(213) 622-9775** **C31-CA Lic # 805357**
DATE / REVISIONS	DRAFTER: MARIO MENJIVAR SCALE: N.T.S. FILM LA: TK